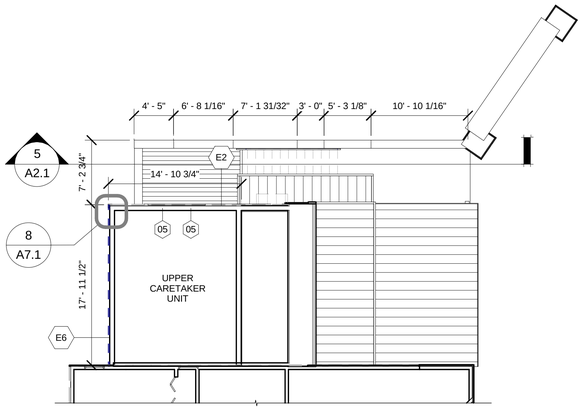

4 A1.1 **3rd Floor - Upper Service Unit**
1/8" = 1'-0"

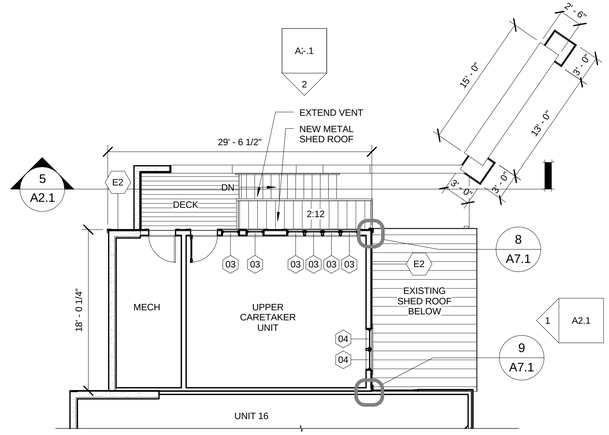

2 A1.1 **2nd Floor - Upper Service**
1/8" = 1'-0"

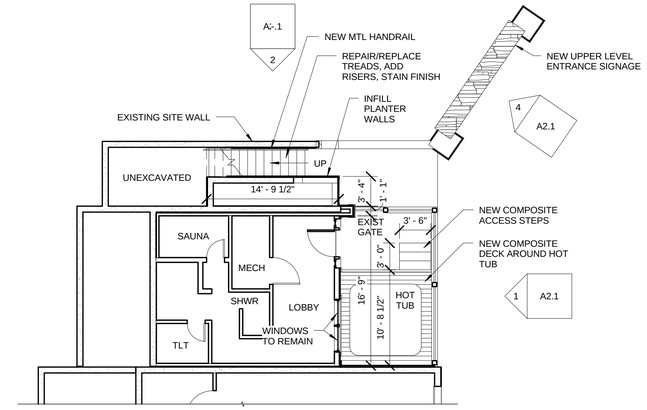

5 A1.1 **Garage Floor - Upper Service**
1/8" = 1'-0"

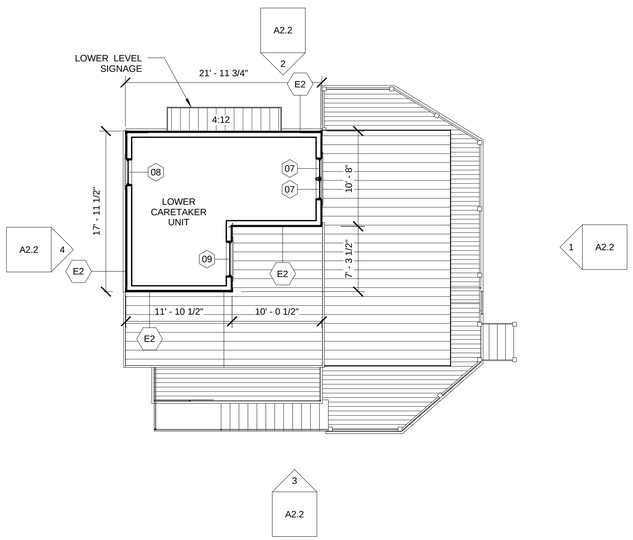

3 A1.1 **3rd Floor - Lower Service**
1/8" = 1'-0"

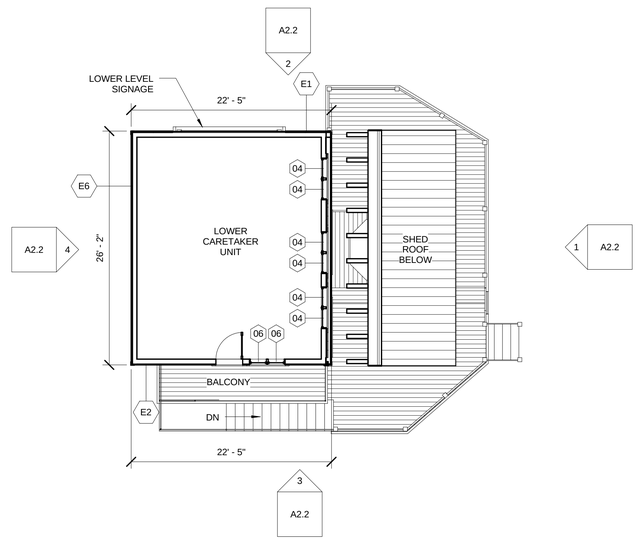

1 A1.1 **2nd Floor - Lower Service**
1/8" = 1'-0"

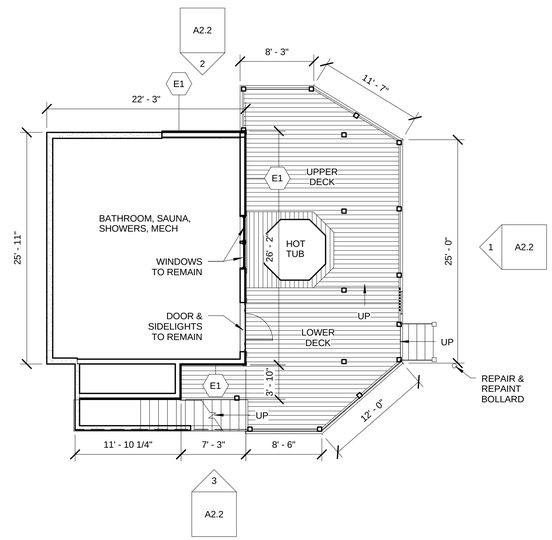

6 A1.1 **Garage Floor - Lower Service**
1/8" = 1'-0"

BEN WHITE
ARCHITECTURE

PO BOX 271
CRESTED BUTTE
COLORADO, 81224

TEL/FAX 970.349.5378
ben@benwhitearchitecture.com

EAGLE'S NEST TOWNHOUSES

11 MORNING GLORY WAY & 31 MARCELLINA LANE
MT. CRESTED BUTTE COLORADO 81225

FIELD VERIFICATION

THESE DRAWINGS INCLUDE SCHEMATIC REPRESENTATIONS OF AS-BUILT CONDITIONS OF THE EXISTING BUILDING AND SITE. CONTRACTOR SHALL FIELD VERIFY THE ACCURACY OF THE INFORMATION SHOWN AND SHALL TAKE INTO ACCOUNT ANY DISCREPANCIES DISCOVERED BEFORE OR DURING THE WORK. ALL CRITICAL DIMENSIONS SHALL BE FIELD VERIFIED. ANY DESCRIPENCIES SHALL BE BROUGHT TO THE ARCHITECT'S ATTENTION.

ISSUE LOG

A	10/13/14	REVIEW

Floor Plans - Managers Units

PROJECT NO.: 090915

PROJECT DATE: 1/1/2010

SHEET NUMBER:

A1.1

10/13/2014 4:03:51 PM

BEN WHITE
ARCHITECTURE

PO BOX 271
CRESTED BUTTE
COLORADO, 81224

TEL/FAX 970.349.5378
ben@benwhitearchitecture.com

EAGLE'S NEST TOWNHOUSES

11 MORNING GLORY WAY & 31 MARCELLINA LANE
MT. CRESTED BUTTE COLORADO 81225

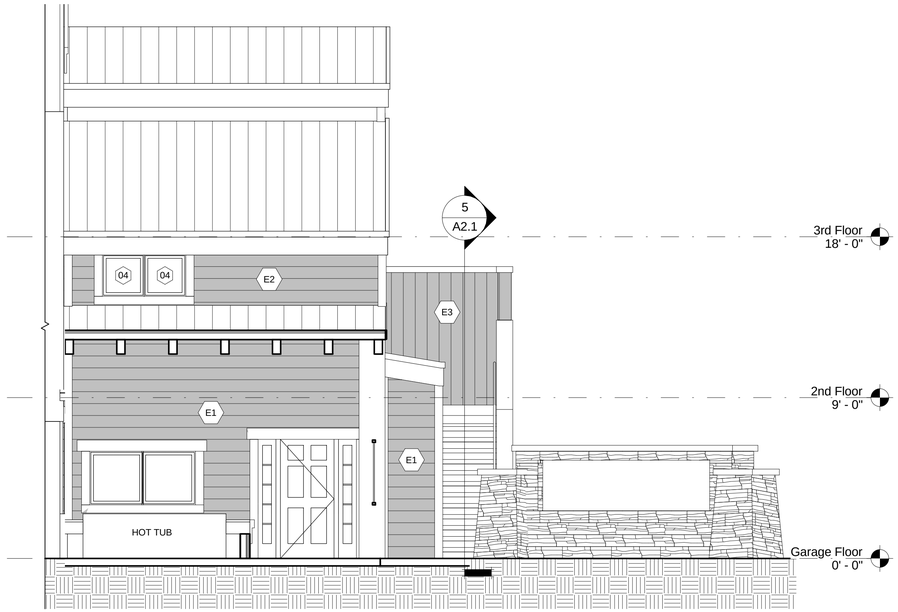

1 A2.1 East - Upper Service
1/4" = 1'-0"

2 A2.1 North - Upper Service Unit
1/4" = 1'-0"

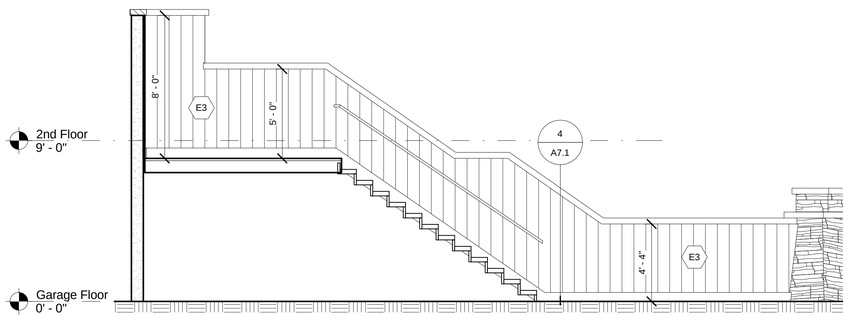

5 A2.1 Upper Level Site Wall
1/4" = 1'-0"

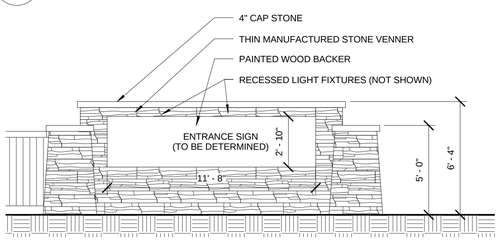

4 A2.1 East - Upper Service Sign
1/4" = 1'-0"

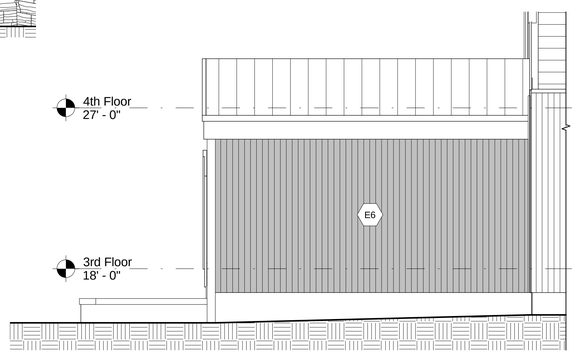

3 A2.1 West - Upper Service
1/4" = 1'-0"

MATERIAL LEGEND

REF A7.1 FOR WALL ASSEMBLY DETAILS

EA	EXISTING STUCCO FINISH ON CONCRETE TO REMAIN	E1	8" EMCO STEEL SIDING, "BROWN"	E7	NOT USED
EB	EXISTING FIBER CEMENT SIDING TO REMAIN	E2	8" EMCO STEEL SIDING, "SAGE"	E8	8" STL SIDING ON 1" INSUL - **NO FURRING STRIPS** - MTL COLOR #2
EC	EXISTING REDWOOD FINISH TO REMAIN	E4	8" STL SIDING ON FURRING STRIPS ON 1" INSUL, "BROWN"	E9	8" STEEL SIDING OVER GRACE "ULTRA" **NO INSUL OR FURRING** - MTL COLOR #2
ED	EXISTING STUCCO ON FRAMING TO REMAIN	E5	8" STEEL SIDING ON FURRING STRIPS ON 1" INSUL, "SAGE"	E10	8" STEEL SIDING OVER TYVEK - **NO INSUL OR FURRING** - MTL COLOR #2
EF	EXISTING VERTICAL METAL SIDING TO REMAIN	E6	CORRUGATED METAL SIDING - MTL COLOR "BURNISHED SLATE"	R1	NEW METAL ROOFING TO MATCH EXISTING

ISSUE LOG

A	10/13/14	REVIEW

Upper Managers Unit Elevations

PROJECT NO.: 090915

PROJECT DATE: 1/1/2010

SHEET NUMBER:

A2.1

10/13/2014 4:03:55 PM

1 A2.2 East - Lower Service
1/4" = 1'-0"

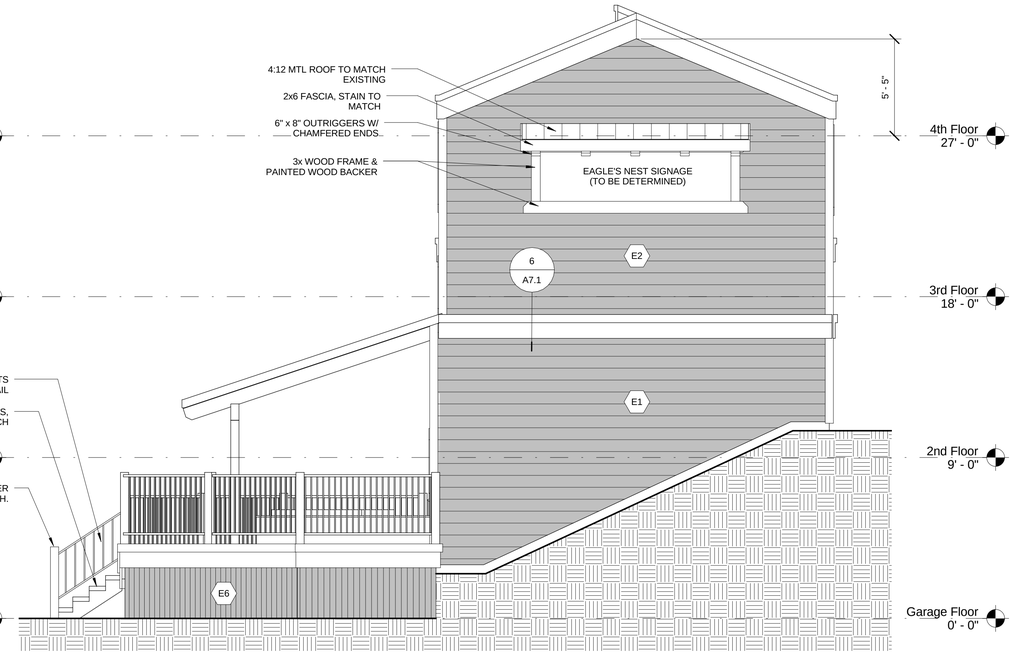

2 A2.2 North - Lower Service
1/4" = 1'-0"

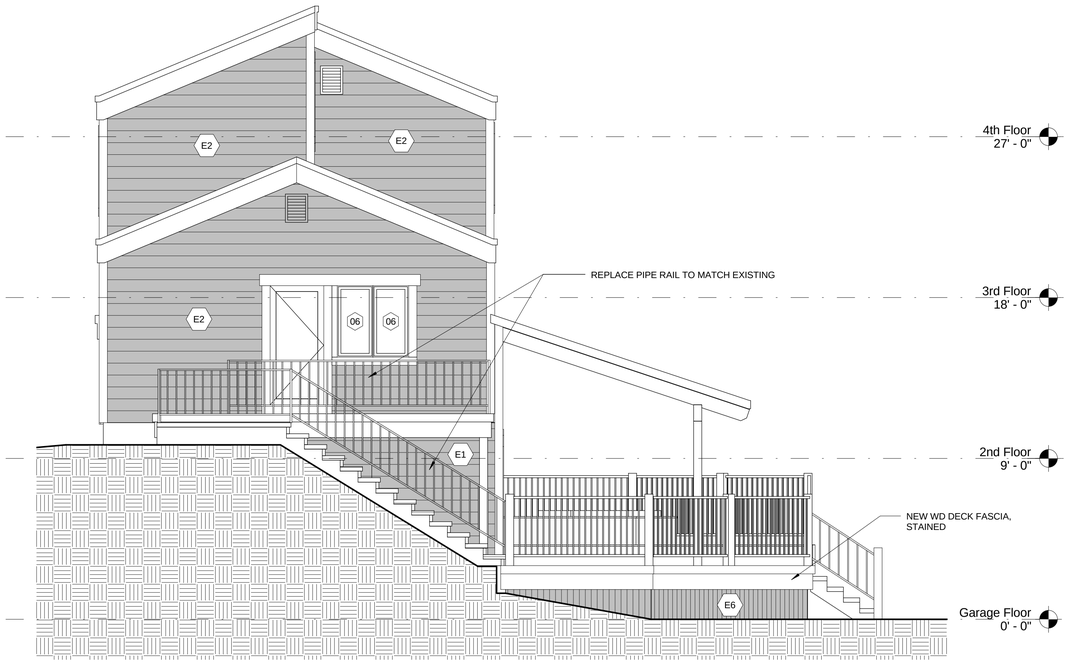

3 A2.2 South - Lower Unit
1/4" = 1'-0"

4 A2.2 West - Lower Service
1/4" = 1'-0"

MATERIAL LEGEND

REF A7.1 FOR WALL ASSEMBLY DETAILS

EA	EXISTING STUCCO FINISH ON CONCRETE TO REMAIN	E1	8" EMCO STEEL SIDING, "BROWN"	E7	NOT USED
EB	EXISTING FIBER CEMENT SIDING TO REMAIN	E2	8" EMCO STEEL SIDING, "SAGE"	E8	8" STL SIDING ON 1" INSUL - **NO FURRING STRIPS** - MTL COLOR #2
EC	EXISTING REDWOOD FINISH TO REMAIN	E4	8" STL SIDING ON FURRING STRIPS ON 1" INSUL, "BROWN"	E9	8" STEEL SIDING OVER GRACE "ULTRA" **NO INSUL OR FURRING** - MTL COLOR #2
ED	EXISTING STUCCO ON FRAMING TO REMAIN	E5	8" STEEL SIDING ON FURRING STRIPS ON 1" INSUL, "SAGE"	E10	8" STEEL SIDING OVER TYVEK - **NO INSUL OR FURRING** - MTL COLOR #2
EF	EXISTING VERTICAL METAL SIDING TO REMAIN	E6	CORRUGATED METAL SIDING - MTL COLOR "BURNISHED SLATE"	R1	NEW METAL ROOFING TO MATCH EXISTING

BEN WHITE
ARCHITECTURE
PO BOX 271
CRESTED BUTTE
COLORADO, 81224
TEL/FAX 970.349.5378
ben@benwhitearchitecture.com

EAGLE'S NEST TOWNHOUSES

11 MORNING GLORY WAY & 31 MARCELLINA LANE
MT. CRESTED BUTTE COLORADO 81225

ISSUE LOG

A	10/13/14	REVIEW

Lower Managers Unit Elevations

PROJECT NO.: 090915

PROJECT DATE: 1/1/2010

SHEET NUMBER:

A2.2

10/13/2014 4:03:59 PM

EAGLE'S NEST
TOWNHOUSES
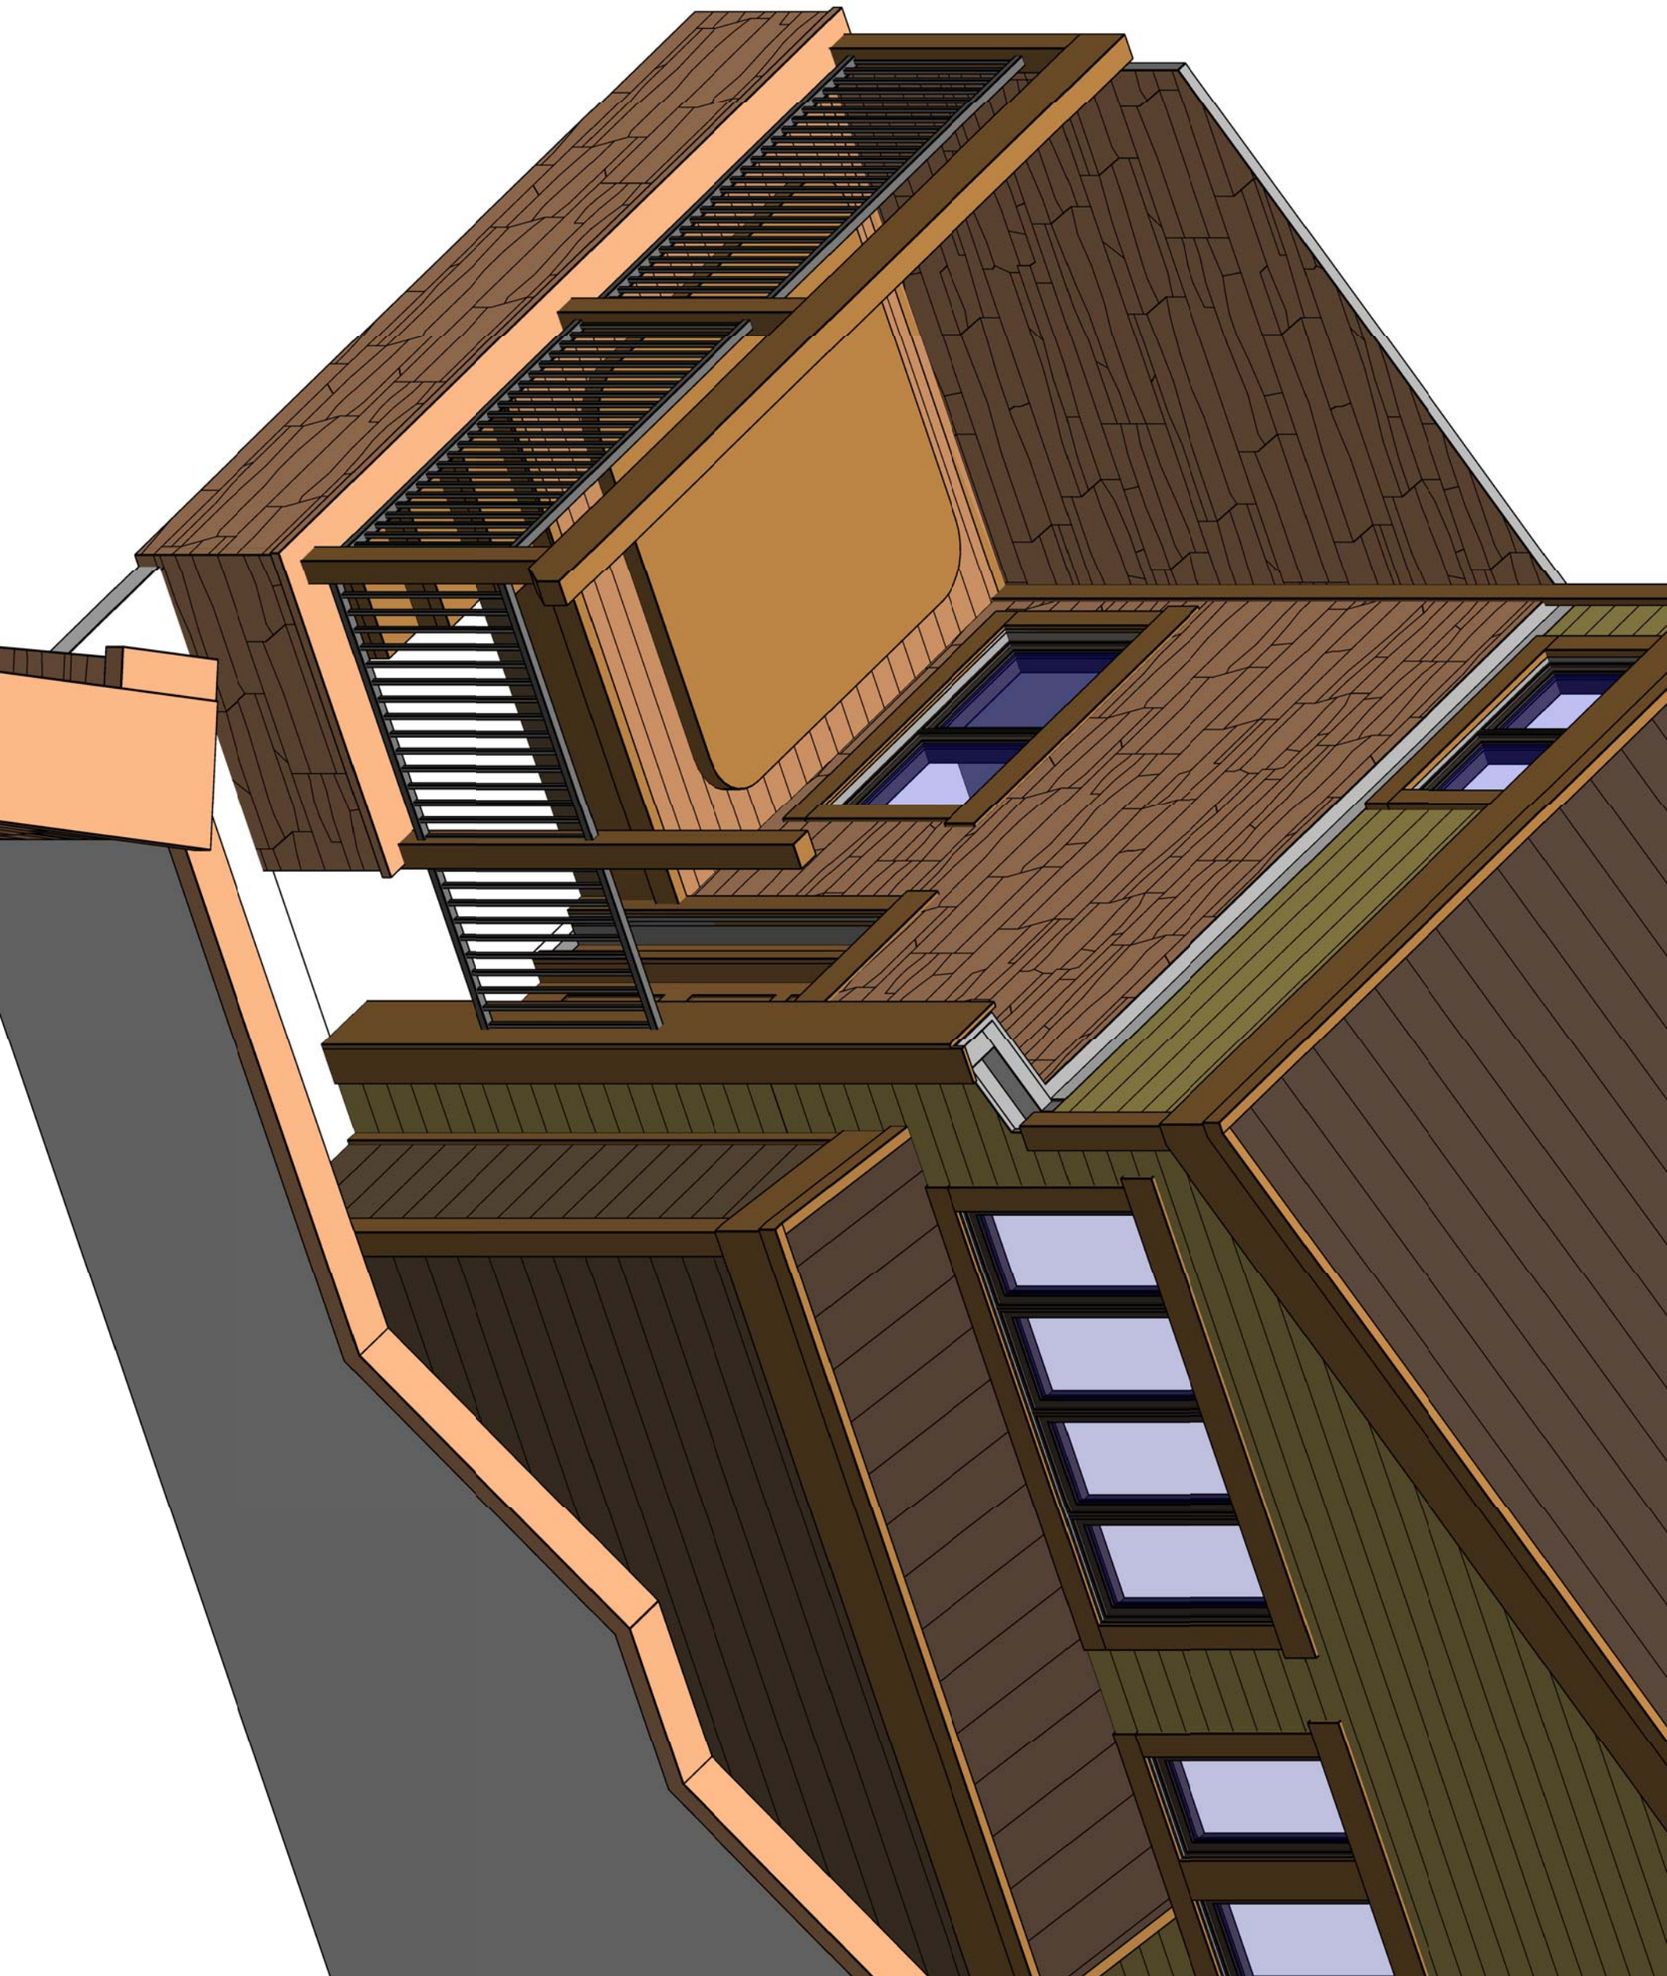
EAGLE'S NEST
TOWNHOUSES